MAINTENANCE Dredging I, LLC
A Professional Dredging Company
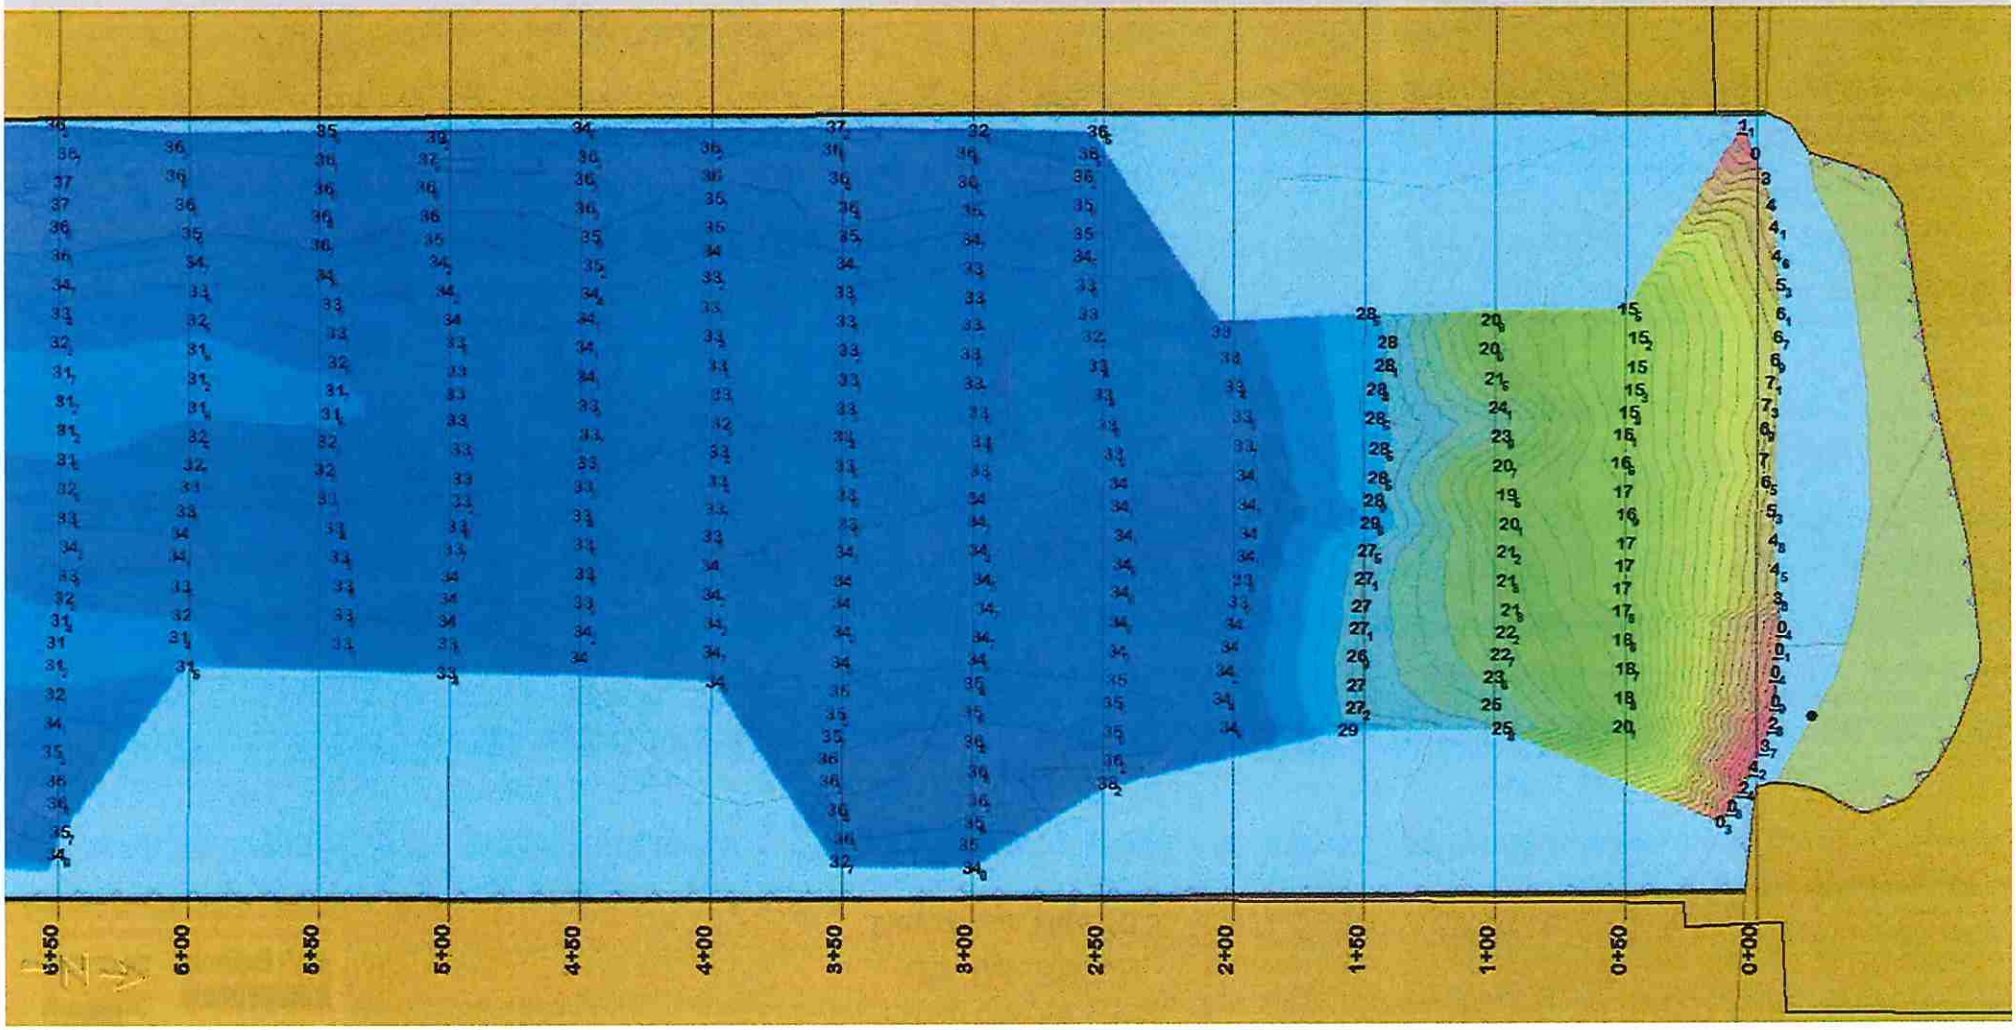
Chalmette Slip
05-03-2022
Elevations Tide 10.5