MAINTENANCE Dredging I, LLC

A Professional Dredging Company

Chalmette Slip

05-03-2022
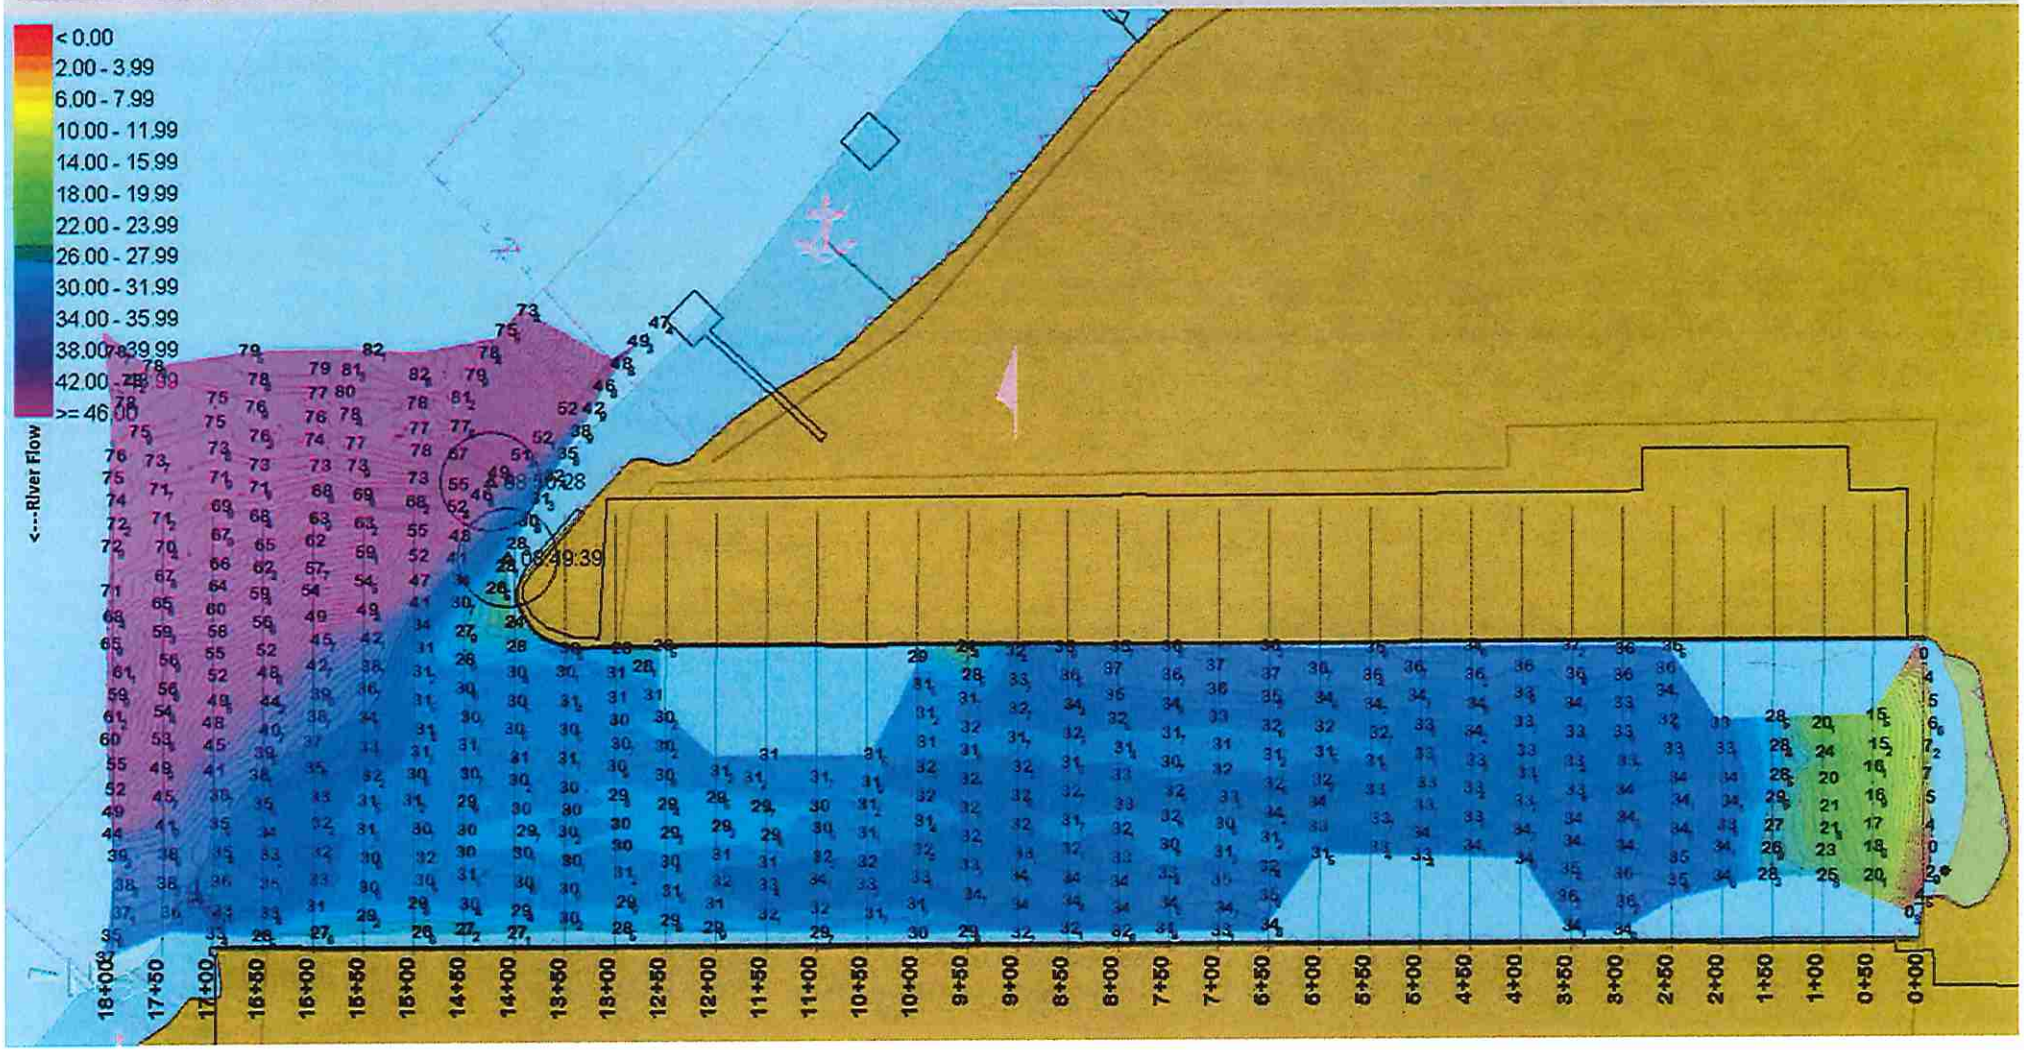
Elevations Tide 10.5