MAINTENANCE Dredging I, LLC

A Professional Dredging Company

Chalmette Slip

09-27-2021
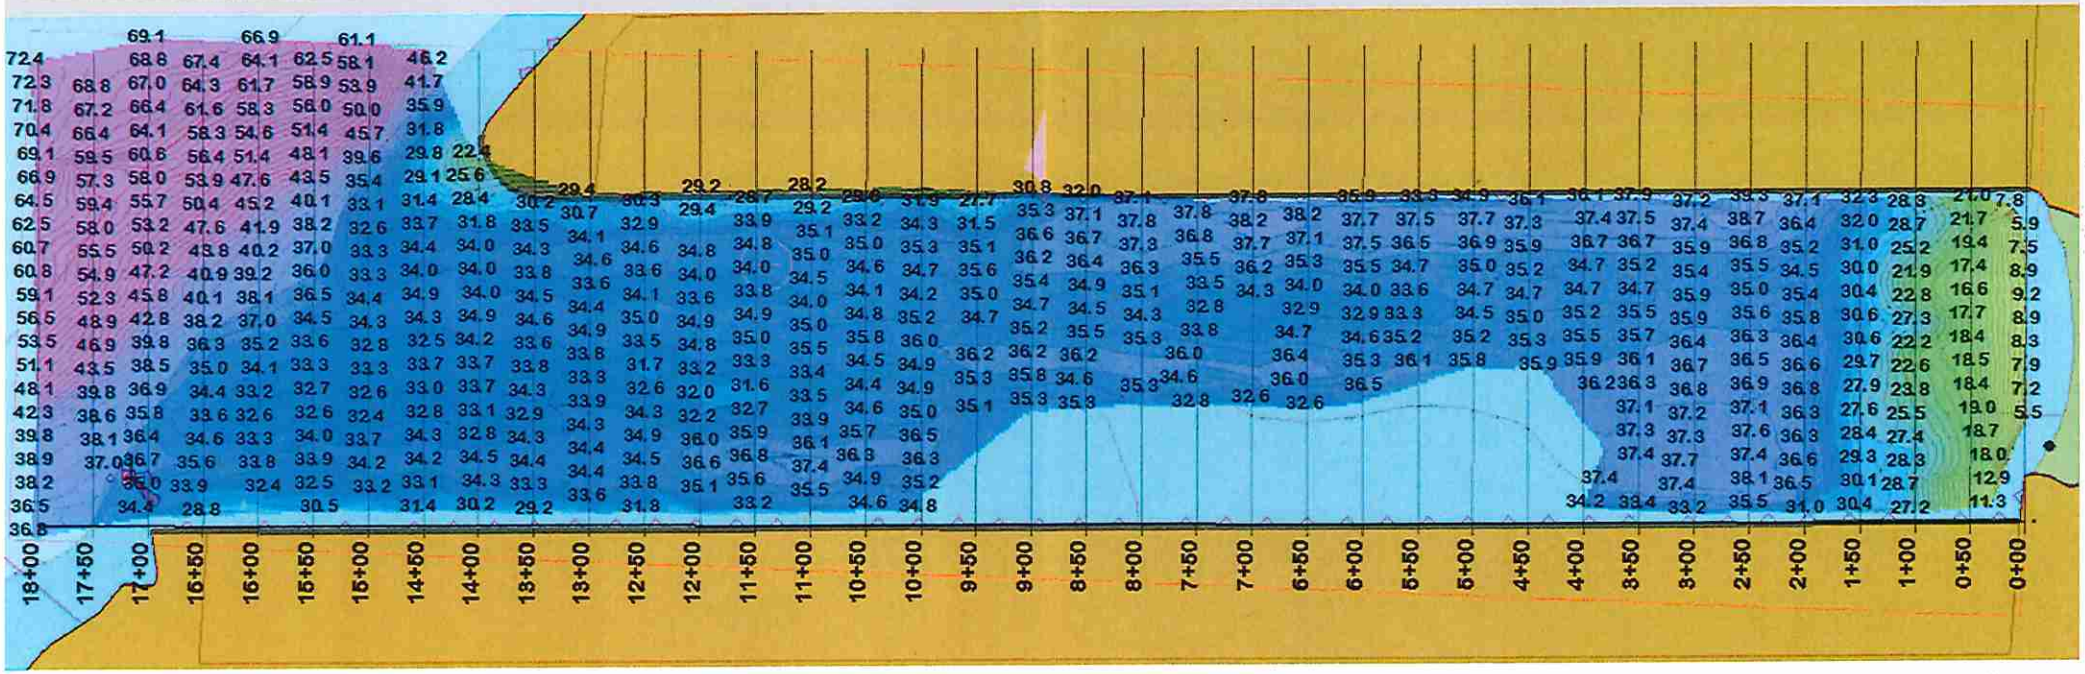
Elevations Tide 1.8